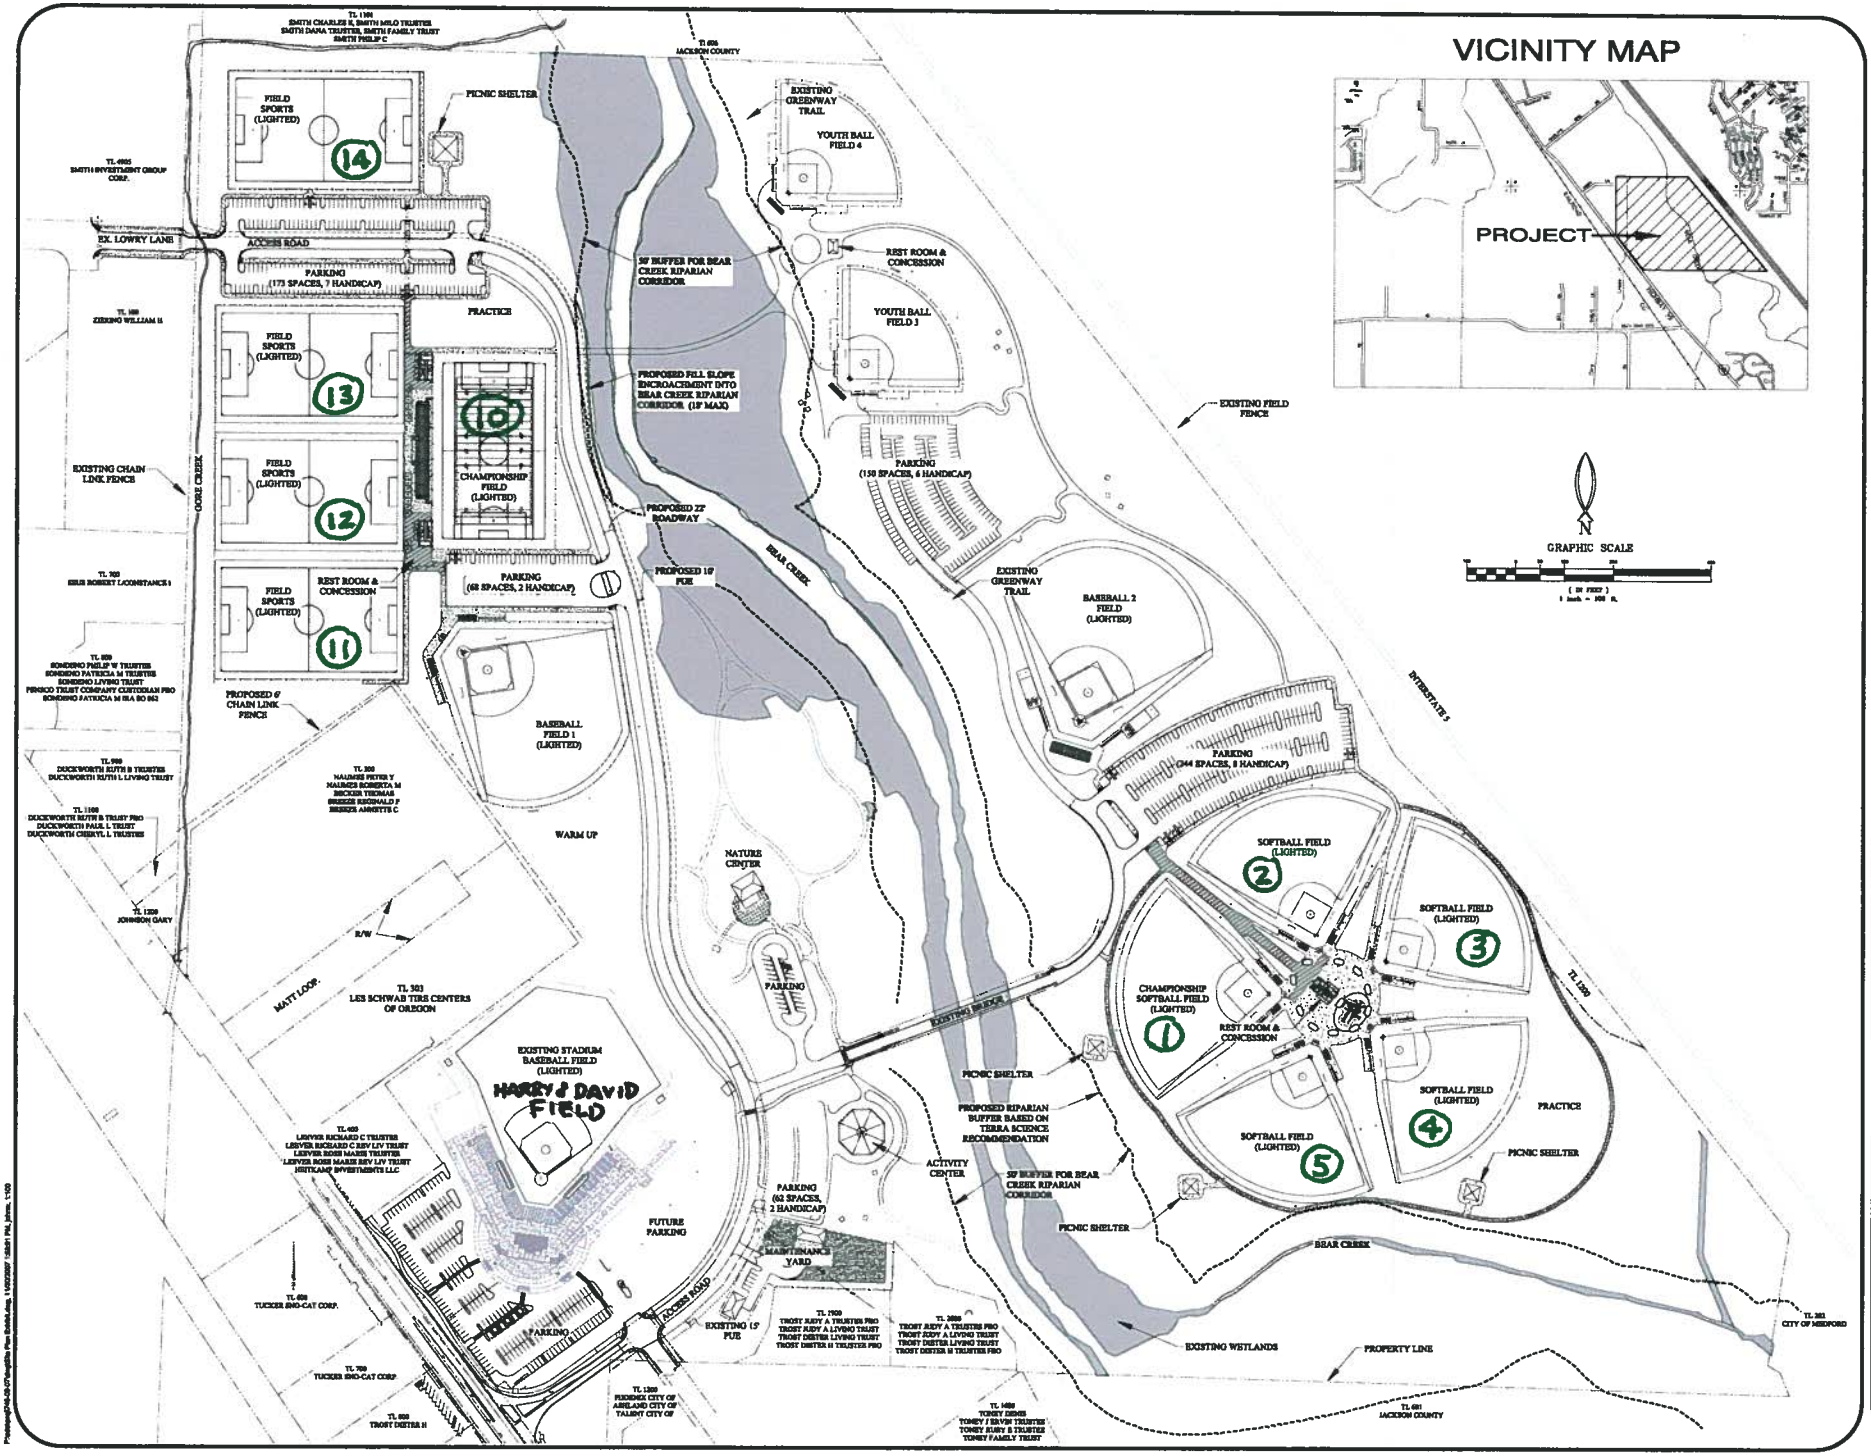


Hardey Engineering & Associates, Inc.

HEA ENGINEERING INTEGRITY

P.O. BOX 1625
MEDFORD, OREGON 97501-0063
VOICE: 541-772-8880
FAX: 541-772-9573
EMAIL: info@hea-inc.com

# MASTER SITE PLAN FOR THE US CELLULAR COMMUNITY PARK

CITY OF MEDFORD

MEDFORD, OR

SHEET: C1
DESIGN: 11/07 BY: BWD
DRAWN: 11/07 BY: JKW
CHECKED: 11/07 BY:
FILE NO.: 746-03-07
DRAWING FILE: SITE PLAN EXHIBIT